ORIGINAL PLOT DATE: 07-JUL-2009

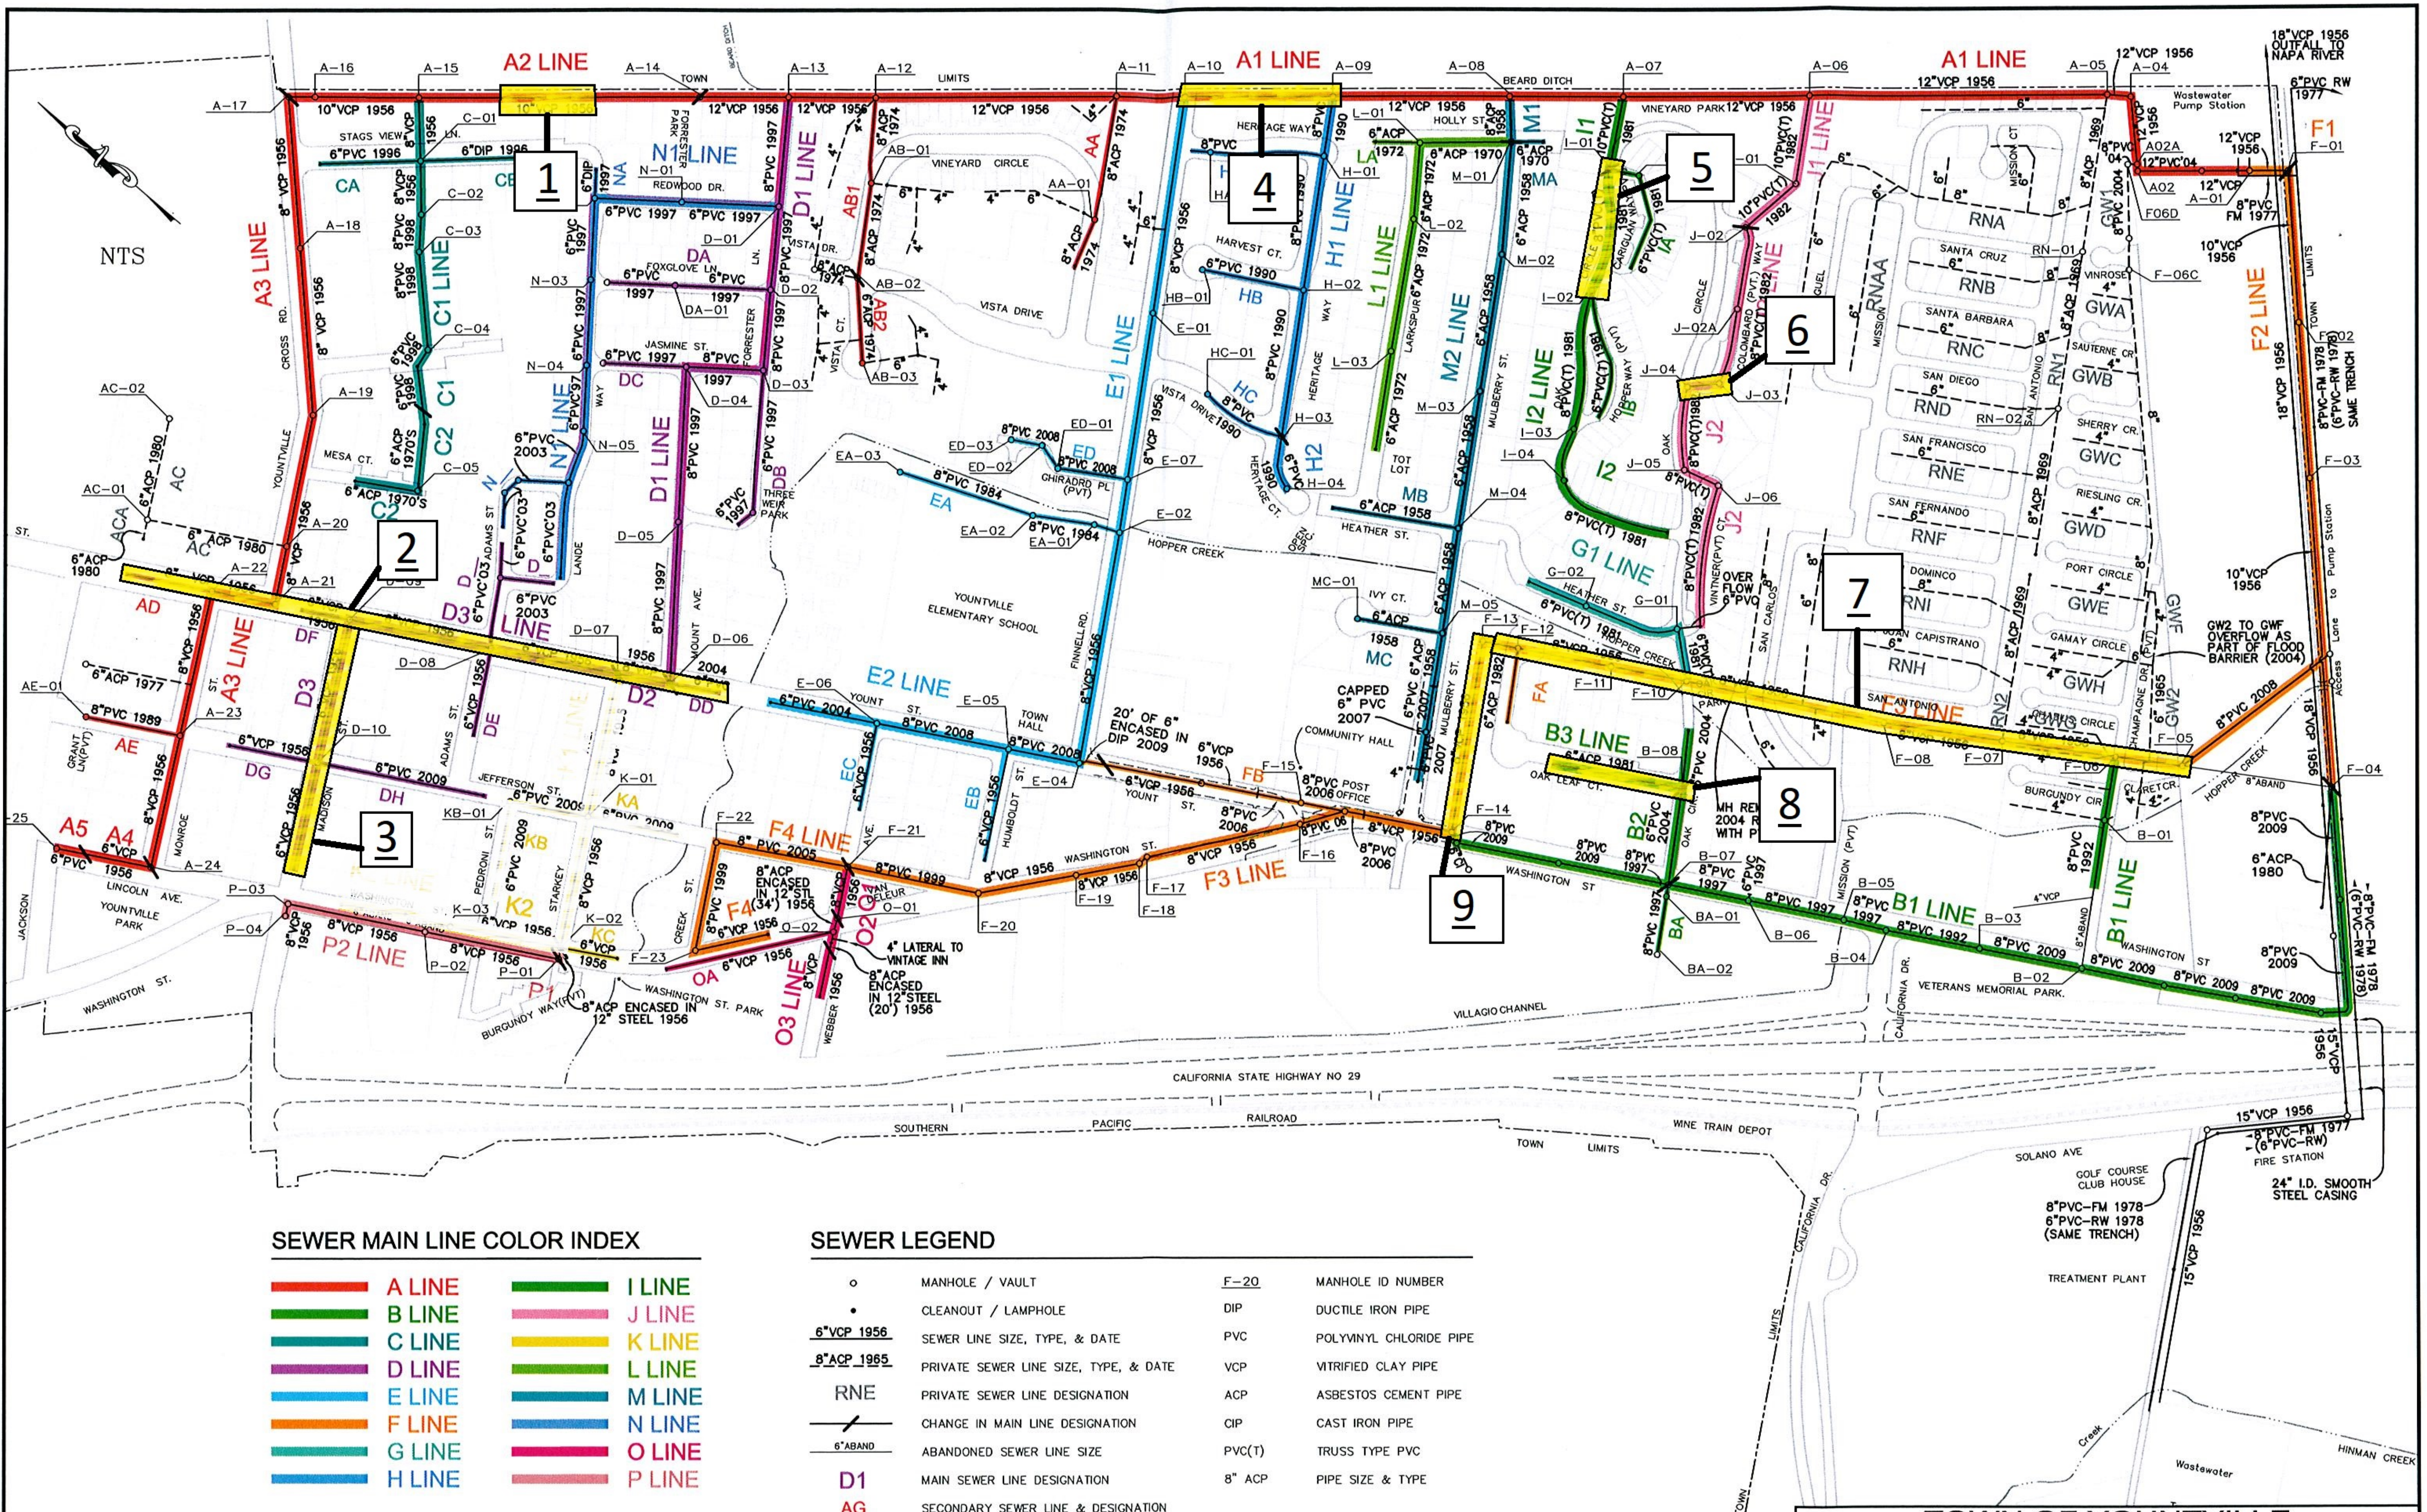

SEWER MAIN LINE COLOR INDEX

▬	A LINE	▬	I LINE
▬	B LINE	▬	J LINE
▬	C LINE	▬	K LINE
▬	D LINE	▬	L LINE
▬	E LINE	▬	M LINE
▬	F LINE	▬	N LINE
▬	G LINE	▬	O LINE
▬	H LINE	▬	P LINE

SEWER LEGEND

○	MANHOLE / VAULT	F-20	MANHOLE ID NUMBER
•	CLEANOUT / LAMPHOLE	DIP	DUCTILE IRON PIPE
6"VCP 1956	SEWER LINE SIZE, TYPE, & DATE	PVC	POLYVINYL CHLORIDE PIPE
8"ACP 1965	PRIVATE SEWER LINE SIZE, TYPE, & DATE	VCP	VITRIFIED CLAY PIPE
RNE	PRIVATE SEWER LINE DESIGNATION	ACP	ASBESTOS CEMENT PIPE
⁄	CHANGE IN MAIN LINE DESIGNATION	CIP	CAST IRON PIPE
6"ABAND	ABANDONED SEWER LINE SIZE	PVC(T)	TRUSS TYPE PVC
D1	MAIN SEWER LINE DESIGNATION	8" ACP	PIPE SIZE & TYPE
AG	SECONDARY SEWER LINE & DESIGNATION		

Images: Xrefs: bmapx
Path: F:\BMAP-STD\Yountvil\EXHIBITS\sewer.dwg Layout Name: SS Main 11x17 NTS Plot Date: Jul 30, 2009 at 06:00 pm

Coastland Civil Engineering, Inc.
1400 Neotomas Avenue, Santa Rosa, CA 95405
[illegible]
[illegible] Fax

TOWN OF YOUNTVILLE
SANITARY SEWER MAP
JULY 2009

Top Hat list	
#1	8
#2	14
#3	1
#4	8
#5	5
#6	0
#7	4
#8	15
#9	33
Total	88